4 BUILDING 1 - WEST ELEVATION
SCALE: 3/32"=1'-0"

3 BUILDING 1 - SOUTH ELEVATION
SCALE: 3/32"=1'-0"

2 BUILDING 1 - EAST ELEVATION
SCALE: 3/32"=1'-0"

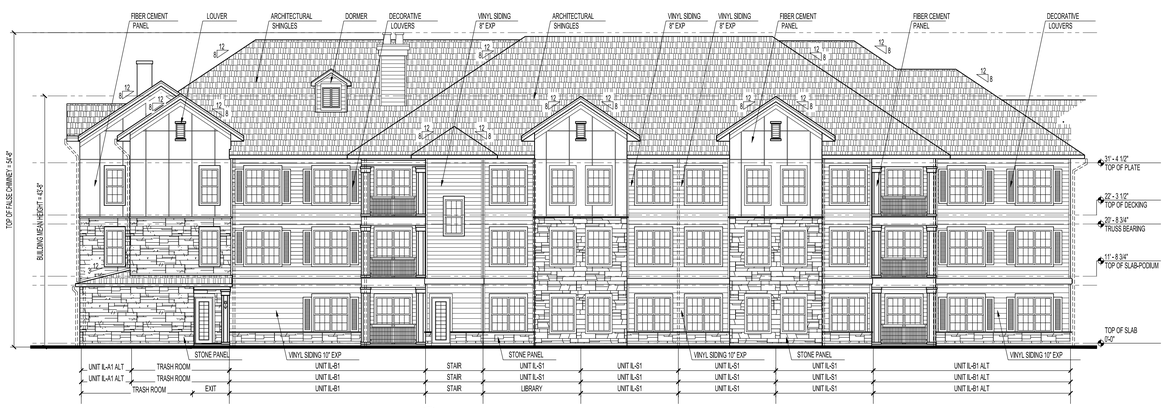

1 BUILDING 1 - NORTH ELEVATION
SCALE: 3/32"=1'-0"

ELEVATION NOTES

1. PROVIDE 1/2" MINIMUM OF SLOPE AWAY FROM WALL ON TOP SURFACE OF WALL PROJECTIONS.
2. MOUNT ALL EXTERIOR WALL LIGHT FIXTURES WHERE BOTTOM OF LIGHT FIXTURE IS AT 6'-8" A.F.F. WHERE THEY PROJECT MORE THAN 4" FROM FACE OF WALL.
3. REFER TO CIVIL AND STRUCTURAL DRAWINGS FOR FFE AND SLAB BREAKS
4. FLASHING, WATERPROOF MEMBRANES, PROPER CAULKS AND SEALANTS W/BACKER RODS AS REQUIRED SHALL BE INSTALLED AROUND ALL WINDOWS, DOORS, ROOF OPENINGS. HORIZONTAL AND VERTICAL JOINTS OF DISSIMILAR MATERIALS, MATERIAL TRANSITIONS, TRIMS, BALCONIES AND OTHER WEATHER EXPOSED AREAS.
5. ALL PATIOS, PORCHES, BALCONIES, AND SIDEWALKS TO BE SLOPED 1/4" PER 1'-0" MIN OR AD DIRECTED. IN DIRECTION INDICATED ON PLANS AND AWAY FROM EXTERIOR WALLS.
6. GRADES AROUND ALL EXTERIOR WALLS OF THE BUILDING TO BE 8 INCHES MINIMUM BELOW THE FINISHED FLOOR AND IS TO SLOPE AWAY FROM THE BUILDING 5% MIN FOR 10' PER IBC 1804.3.
7. GRADE ELEVATIONS ARE APPROXIMATE. REFER TO CIVIL & HARDSCAPE DRAWINGS FOR FINE GRADING.
8. PROJECT ADDRESS SIGNAGE AT EACH BUILDING TO BE 12" HT (OR MIN REQUIRED) INDIVIDUAL MOUNT, METAL. LOCATIONS PER FIRE/BLDG DEPT APPROVAL.
9. SIGNS SHOWN ARE FOR REFERENCE ONLY. ANY BLDG SIGNAGE SHALL BE REVIEWED AND INSTALLED UNDER SEPARATE PERMIT.
10. ALL EXTERIOR COLORS, FINISHES, AND DECORATIVE TRIM BANDS TO TERMINATE AT AN INSIDE CORNER, UNO
11. ALIGN ALL MECHANICAL VENTS BOTH HORIZONTALLY AND VERTICALLY.

SYMBOL LEGEND

- WALL SECTION TAG (XX / A.X.XX)
- DETAIL SECTION TAG (XX / A.X.XX)
- WINDOW TAG (A)
- ARCHITECTURAL SHINGLES
- VINYL SIDING
- FIBER CEMENT PANELS
- STONE VENEER
- TOP OF PLATE (TOP 0'-0" XTH FLOOR)
- TOP OF DECK (TOD 0'-0" XTH FLOOR)
- TOP OF HEEL (TOH 0'-0" XTH FLOOR)
- TOP OF SLAB (TOS 0'-0" XTH FLOOR)
- FINISH FLOOR (FFE 0'-0")
- SLOPE TAGS (8:12)
- GUTTER AND DOWNSPOUT
- DRYER VENT

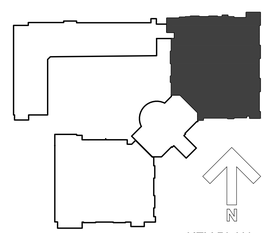

Drawn By: HPA
Checked By: HPA
Date Plotted: 05-07-2025
Issue Dates: 05-09-2025

Issue for Pricing / Bidding: 05-09-2025
Issue for Permit Application: 05-09-2025
Issue for Construction:

Revisions:		
	#	DATE / COMMENTS

© 2025 by Humphreys & Partners Architects. All Rights Reserved

The architectural works depicted herein are the sole property of Humphreys & Partners Architects,and may not be constructed or used without its express written permission. No permission to modify or reproduce any of the architectural works, including without limitation the construction of any building, is expressed or should be implied from delivery of preliminary drawings or unsealed construction drawings. Permission to construct the building depicted in sealed construction drawings is expressly conditioned on the full and timely payment of all fees otherwise due Humphreys & Partners Architects, L.P. and, in the absence of any written agreement to the contrary, is limited to a one-time use on the site indicated on these plans.

WILLOW LAKES
INDEPENDENT LIVING

COVENTRY, RHODE ISLAND

WILLOW LAKES PROPERTIES, LLC

GREGORY MARINELLI No. 5960 REGISTERED ARCHITECT
5/09/2025

HUMPHREYS & PARTNERS ARCHITECTS
220 EAST CENTRAL PARKWAY - STE 3000, ALTAMONTE SPRINGS, FL 32701
(407) 339 9323 • (407) 339 9286 FAX
DALLAS - **ORLANDO** - NEW ORLEANS - 1ST PETERSBURG -
HOUSTON - SCOTTSDALE - LAS VEGAS - MESA - CHENNAI - MONTEVIDEO
CERTIFICATE #AA 0003227

PERMIT SET - 05/09/2025

SHEET CONTENTS:
BUILDING 1 - ELEVATIONS

SHEET NO.
A-4.15

2024151

F:\2024 Projects\2024151 Coventry RI\ Senior\04 DRAWINGS\2024151A15.dwg

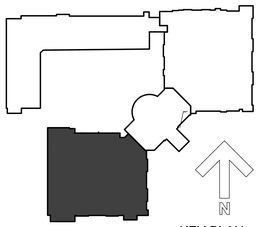

KEY PLAN

ELEVATION NOTES

1. PROVIDE 1/2" MINIMUM OF SLOPE AWAY FROM WALL ON TOP SURFACE OF WALL PROJECTIONS.
2. MOUNT ALL EXTERIOR WALL LIGHT FIXTURES WHERE BOTTOM OF LIGHT FIXTURE IS AT 6'-8" A.F.F. WHERE THEY PROJECT MORE THAN 4" FROM FACE OF WALL.
3. REFER TO CIVIL AND STRUCTURAL DRAWINGS FOR FFE AND SLAB BREAKS
4. FLASHING, WATERPROOF MEMBRANES, PROPER CAULKS AND SEALANTS W/BACKER RODS AS REQUIRED SHALL BE INSTALLED AROUND ALL WINDOWS, DOORS, ROOF OPENINGS, HORIZONTAL AND VERTICAL JOINTS OF DISSIMILAR MATERIALS, MATERIAL TRANSITIONS, TRIMS, BALCONIES AND OTHER WEATHER EXPOSED AREAS.
5. ALL PATIOS, PORCHES, BALCONIES, AND SIDEWALKS TO BE SLOPED 1/4" PER 1'-0" MIN OR AD DIRECTED, IN DIRECTION INDICATED ON PLANS AND AWAY FROM EXTERIOR WALLS.
6. GRADES AROUND ALL EXTERIOR WALLS OF THE BUILDING TO BE 8 INCHES MINIMUM BELOW THE FINISHED FLOOR AND IS TO SLOPE AWAY FROM THE BUILDING 5% MIN FOR 10' PER IBC 1804.3.
7. GRADE ELEVATIONS ARE APPROXIMATE. REFER TO CIVIL & HARDSCAPE DRAWINGS FOR FINE GRADING.
8. PROJECT ADDRESS SIGNAGE AT EACH BUILDING TO BE 12" HT (OR MIN REQUIRED) INDIVIDUAL MOUNT, METAL. LOCATIONS PER FIRE/BLDG DEPT APPROVAL.
9. SIGNS SHOWN ARE FOR REFERENCE ONLY. ANY BLDG SIGNAGE SHALL BE REVIEWED AND INSTALLED UNDER SEPARATE PERMIT.
10. ALL EXTERIOR COLORS, FINISHES, AND DECORATIVE TRIM BANDS TO TERMINATE AT AN INSIDE CORNER, UNO
11. ALIGN ALL MECHANICAL VENTS BOTH HORIZONTALLY AND VERTICALLY.

SYMBOL LEGEND

- WALL SECTION TAG (XX / A.X.XX)
- DETAIL SECTION TAG (XX / A.X.XX)
- WINDOW TAG (A)
- ARCHITECTURAL SHINGLES
- VINYL SIDING
- FIBER CEMENT PANELS
- STONE VENEER
- TOP 0'-0" / XTH FLOOR — TOP OF PLATE
- TOD 0'-0" / XTH FLOOR — TOP OF DECK
- TOH 0'-0" / XTH FLOOR — TOP OF HEEL
- TOS 0'-0" / XTH FLOOR — TOP OF SLAB
- FFE 0'-0" — FINISH FLOOR
- 4/12 — 12 / 8 — SLOPE TAGS
- GUTTER AND DOWNSPOUT
- DRYER VENT

4 BUILDING 2 - EAST ELEVATION
SCALE: 3/32"=1'-0"

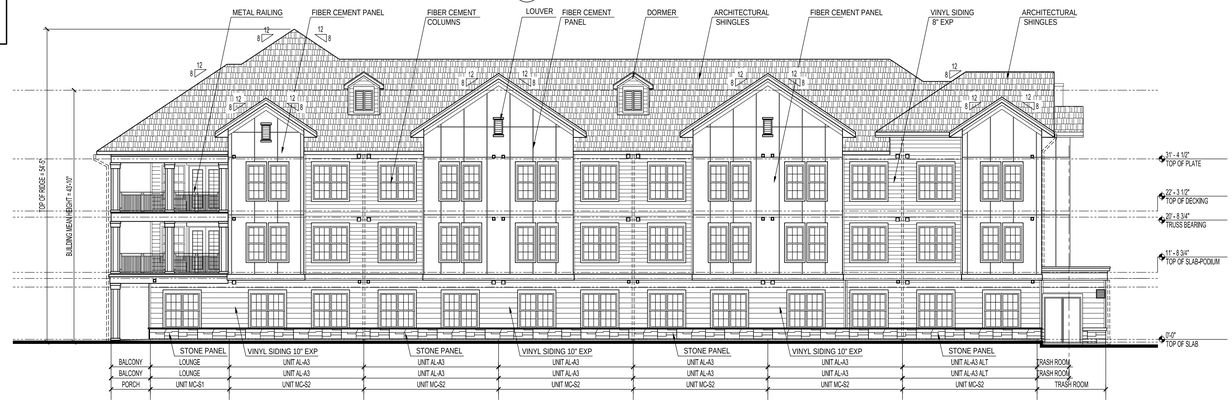

3 BUILDING 2 - WEST ELEVATION
SCALE: 3/32"=1'-0"

2 BUILDING 2 - SOUTH ELEVATION
SCALE: 3/32"=1'-0"

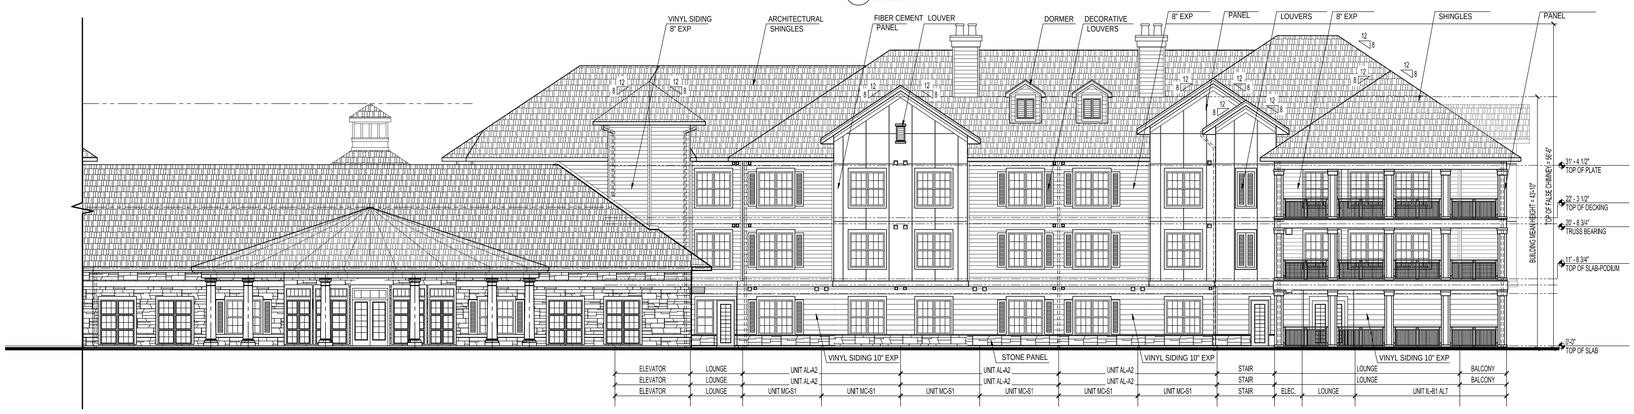

1 BUILDING 2 - NORTH ELEVATION
SCALE: 3/32"=1'-0"

Drawn By: HPA
Checked By: HPA
Date Plotted: 05-07-2025
Issue Dates: 05-09-2025

Issue for Pricing / Bidding: 05-09-2025
Issue for Permit Application: 05-09-2025
Issue for Construction:

Revisions:

#	DATE	COMMENTS

© 2025 by Humphreys & Partners Architects. All Rights Reserved

The architectural works depicted herein are the sole property of Humphreys & Partners Architects,and may not be constructed or used without its express written permission. No permission to modify or reproduce any of the architectural works, including without limitation the construction of any building, is expressed or should be implied from delivery of preliminary drawings or unsealed construction drawings. Permission to construct the building depicted in sealed construction drawings is expressly conditioned on the full and timely payment of all fees otherwise due Humphreys & Partners Architects, L.P. and, in the absence of any written agreement to the contrary, is limited to a one-time use on the site indicated on these plans.

WILLOW LAKES
INDEPENDENT LIVING

COVENTRY, RHODE ISLAND

WILLOW LAKES PROPERTIES, LLC

GREGORY MARINELLI No. 5960 REGISTERED ARCHITECT
5/09/2025

HUMPHREYS & PARTNERS ARCHITECTS
220 EAST CENTRAL PARKWAY - STE 3000, ALTAMONTE SPRINGS, FL 32701
(407) 339 9323 - (407) 339 8266 FAX
DALLAS - ORLANDO - NEW ORLEANS - ST PETERSBURG -
HOUSTON - SOUTH PADRE ISLAND - COSTA MESA - CINCINNATI -
MONTEVIDEO
CERTIFICATE #AA 0003227

PERMIT SET - 05/09/2025

SHEET CONTENTS:
BUILDING 2 - ELEVATIONS

SHEET NO.
A-4.25

2024151

I:\2024 Projects\2024151 Coventry RI Senior\04 DRAWINGS\2024151A425.dwg

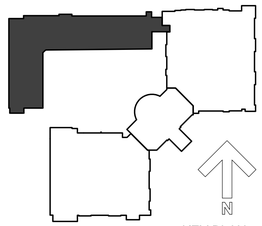

KEY PLAN

ELEVATION NOTES

1. PROVIDE 1/2" MINIMUM OF SLOPE AWAY FROM WALL ON TOP SURFACE OF WALL PROJECTIONS.
2. MOUNT ALL EXTERIOR WALL LIGHT FIXTURES WHERE BOTTOM OF LIGHT FIXTURE IS AT 6'-8" A.F.F. WHERE THEY PROJECT MORE THAN 4" FROM FACE OF WALL.
3. REFER TO CIVIL AND STRUCTURAL DRAWINGS FOR FFE AND SLAB BREAKS
4. FLASHING, WATERPROOF MEMBRANES, PROPER CAULKS AND SEALANTS W/BACKER RODS AS REQUIRED SHALL BE INSTALLED AROUND ALL WINDOWS, DOORS, ROOF OPENINGS, HORIZONTAL AND VERTICAL JOINTS OF DISSIMILAR MATERIALS, MATERIAL TRANSITIONS, TRIMS, BALCONIES AND OTHER WEATHER EXPOSED AREAS.
5. ALL PATIOS, PORCHES, BALCONIES, AND SIDEWALKS TO BE SLOPED 1/4" PER 1'-0" MIN OR AD DIRECTED, IN DIRECTION INDICATED ON PLANS AND AWAY FROM EXTERIOR WALLS.
6. GRADES AROUND ALL EXTERIOR WALLS OF THE BUILDING TO BE 8 INCHES MINIMUM BELOW THE FINISHED FLOOR AND IS TO SLOPE AWAY FROM THE BUILDING 5% MIN FOR 10' PER IBC 1804.3
7. GRADE ELEVATIONS ARE APPROXIMATE. REFER TO CIVIL & HARDSCAPE DRAWINGS FOR FINE GRADING.
8. PROJECT ADDRESS SIGNAGE AT EACH BUILDING TO BE 12" HT (OR MIN REQUIRED) INDIVIDUAL MOUNT, METAL. LOCATIONS PER FIRE/BLDG DEPT APPROVAL.
9. SIGNS SHOWN ARE FOR REFERENCE ONLY. ANY BLDG SIGNAGE SHALL BE REVIEWED AND INSTALLED UNDER SEPARATE PERMIT.
10. ALL EXTERIOR COLORS, FINISHES, AND DECORATIVE TRIM BANDS TO TERMINATE AT AN INSIDE CORNER, UNO
11. ALIGN ALL MECHANICAL VENTS BOTH HORIZONTALLY AND VERTICALLY.

SYMBOL LEGEND

- WALL SECTION TAG (XX / A-X.XX)
- DETAIL SECTION TAG (XX / A-X.XX)
- WINDOW TAG (A)
- ARCHITECTURAL SHINGLES
- VINYL SIDING
- FIBER CEMENT PANELS
- STONE VENEER
- TOP OF PLATE (TOP 0'-0" XTH FLOOR)
- TOP OF DECK (TOD 0'-0" XTH FLOOR)
- TOP OF HEEL (TOH 0'-0" XTH FLOOR)
- TOP OF SLAB (TOS 0'-0" XTH FLOOR)
- FINISH FLOOR (FFE 0'-0")
- SLOPE TAGS (8.12 / 12 / 8)
- GUTTER AND DOWNSPOUT
- DRYER VENT

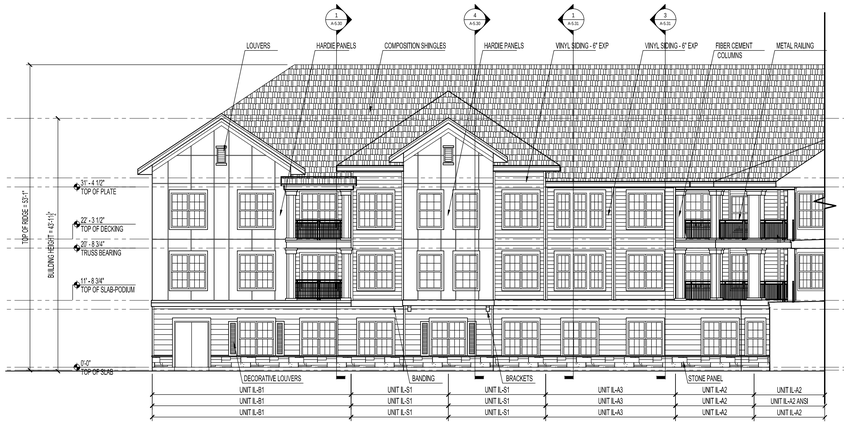

4 BUILDING 3 - EAST ELEVATION
SCALE: 3/32"=1'-0"

3 BUILDING 3 - WEST ELEVATION
SCALE: 3/32"=1'-0"

2 BUILDING 3 - SOUTH ELEVATION
SCALE: 3/32"=1'-0"

1 BUILDING 3 - NORTH ELEVATION
SCALE: 3/32"=1'-0"

Drawn By: HPA
Checked By: HPA
Date Plotted: 05-07-2025
Issue Dates: 05-09-2025

Issue for Pricing / Bidding: 05-09-2025
Issue for Permit Application: 05-09-2025
Issue for Construction:

Revisions:

#	DATE	COMMENTS

© 2025 by Humphreys & Partners Architects. All Rights Reserved

The architectural works depicted herein are the sole property of Humphreys & Partners Architects,and may not be constructed or used without its express written permission. No permission to modify or reproduce any of the architectural works, including without limitation the construction of any building, is expressed or should be implied from delivery of preliminary drawings or unsealed construction drawings. Permission to construct the building depicted in sealed construction drawings is expressly conditioned on the full and timely payment of all fees otherwise due Humphreys & Partners Architects, L.P. and, in the absence of any written agreement to the contrary, is limited to a one-time use on the site indicated on these plans.

WILLOW LAKES
INDEPENDENT LIVING

COVENTRY, RHODE ISLAND

WILLOW LAKES PROPERTIES, LLC

GREGORY MARNELL No. 5960 REGISTERED ARCHITECT

5/09/2025

HUMPHREYS & PARTNERS ARCHITECTS
220 EAST CENTRAL PARKWAY - STE 3000, ALTAMONTE SPRINGS, FL 32701
(407) 339 9323 - (407) 339 8286 FAX
DALLAS - **ORLANDO** - NEW ORLEANS - ST PETERSBURG -
HOUSTON - SCOTTSDALE - ATLANTA - NASHVILLE - CHENNAI - MONTEVIDEO
CERTIFICATE #AA 0003227

PERMIT SET - 05/09/2025

SHEET CONTENTS:
BUILDING 3 - ELEVATIONS

SHEET NO.
A-4.35

2024151

F:\2024 Projects\2024151 Coventry RI Senior\04 DRAWINGS\2024151A4S.dwg