SAMPLE BUFFER PLANTING LIST

TREES		
BOTANICAL NAME	**COMMON NAME**	**SIZE**
THUJA PLICATA 'GREEN GIANT'	GREEN GIANT ARBORVITAE	6-8' HT
ACER RUBRUM	RED MAPLE	2-2 ½" CAL.
AMELANCHIER	SHADBLOW SERVICEBERRY	2-2 ½" CAL.
SHRUBS		
BOTANICAL NAME	**COMMON NAME**	**SIZE**
MORELLA PENSYLVANICA	NORTHERN BAYBERRY	24-30"
ILEX VERTICILLATA	WINTERBERRY	24-30"

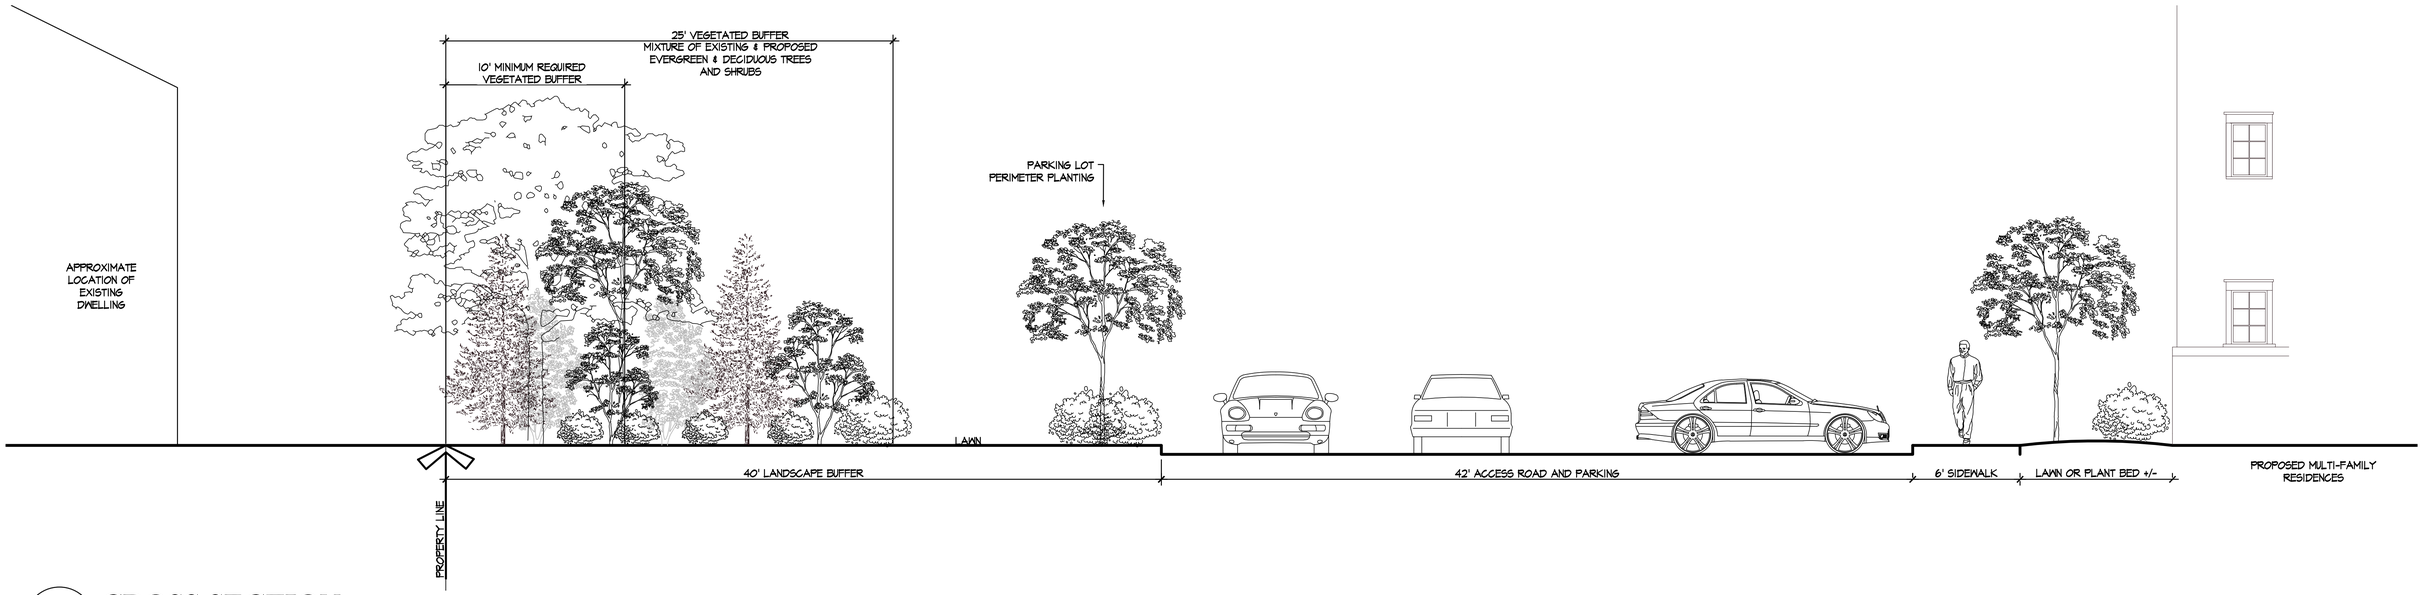

1 CROSS SECTION

SCALE: 1/4" = 1'

LOCUS

SCALE: NTS

MULTI-FAMILY BUFFER PLAN

CENTRE OF NEW ENGLAND

AP 13, LOT 14, AP 14, LOTS 1& 65
COVENTRY, RHODE ISLAND

REGISTERED LANDSCAPE ARCHITECT
JOHN C. CARTER
NO. 206

NO.	DATE	DESCRIPTION	BY

PREPARED BY

JOHN C. CARTER & COMPANY, INC.
LANDSCAPE ARCHITECTURE
960 Boston Neck Road
Narragansett, RI 02882
Tel: (401)783-3500

PREPARED FOR

Starr Capital
4800 Hampden Lane, St 200
Bethesda, MD 20814

SEPTEMBER 17, 2024
DWN. BY: L.M.W.

SHEET 1

© COPYRIGHT 2024 JOHN C. CARTER & COMPANY, INC.